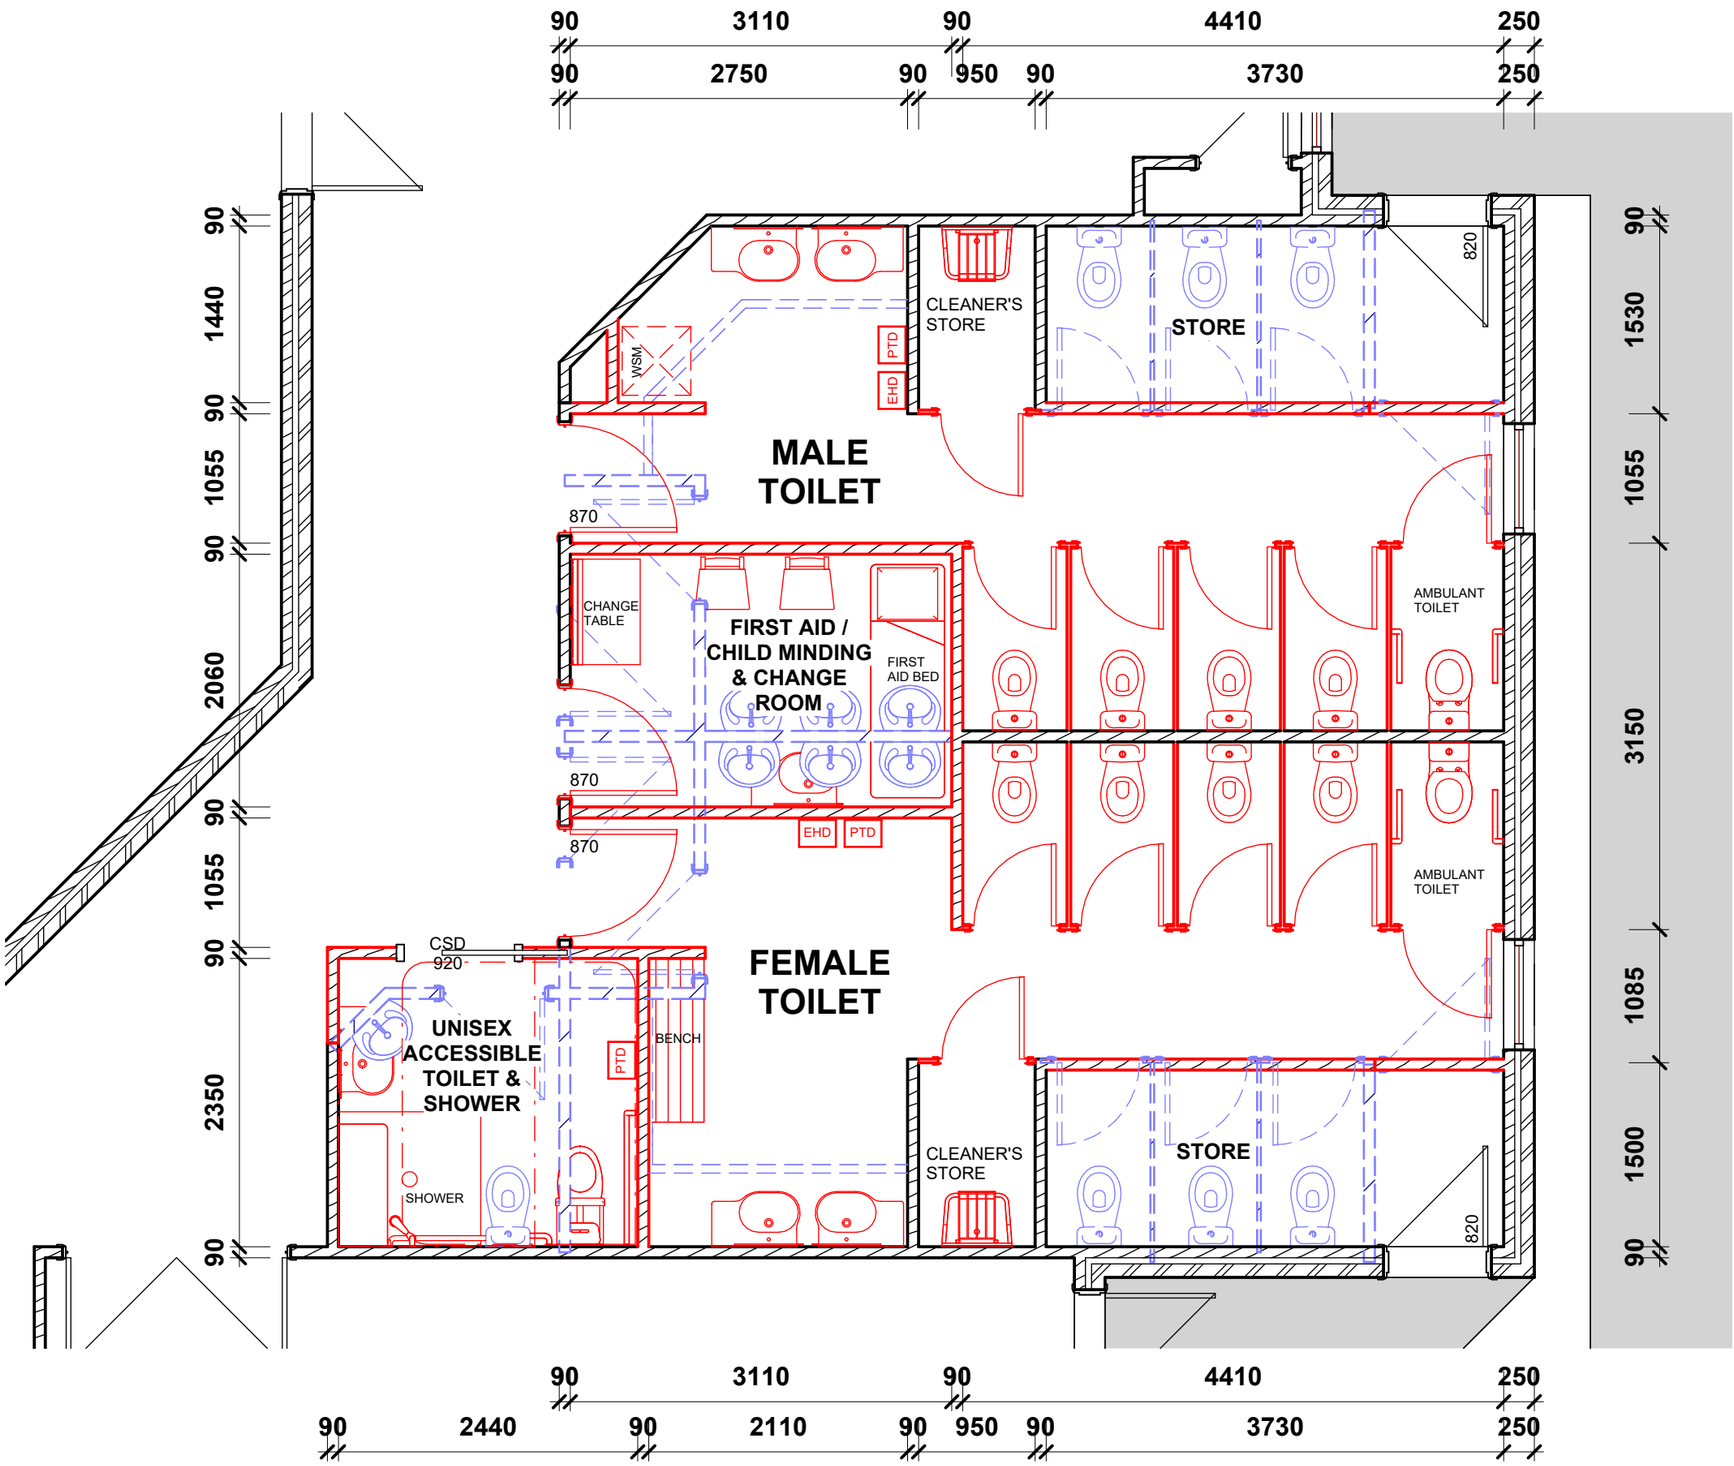

PROJECT CIC COMMUNITY CENTRE		**TITLE** COMMUNITY CENTRE TOILETS REFURBISHMENT	**DATE** 02/09/2026	**SCALE** 1 : 50 @A3	**DRAWN**
BLOCK 4 SECTION 52 **MONASH** 221 Clive Steele Avenue	**CLIENTS** CANBERRA ISLAMIC CENTRE		**JOB NO.**	**DWG NO.** 01.4	**VERSION** A

4THD PLANNING & DESIGN
35 Clem Hill Street, Gordon ACT 2906
Tel: (02) 6294 8059 Mob: 0434674176
Email: info@4thd.com.au Web: www.4thd.com.au
ACN 154 870 078

4THD PLANNING & DESIGN PTY LTD - COPYRIGHT©

THIS ARCHITECTURAL DESIGN AND DRAWING REMAINS THE PROPERTY OF 4THD PLANNING & DESIGN PTY LTD AND MUST NOT BE ALTERED OR COPIED IN WHOLE OR IN PART WITHOUT ITS WRITTEN PERMISSION. FAILURE TO DO SO MAY RESULT IN LEGAL ACTION.